E-231 95: 3724

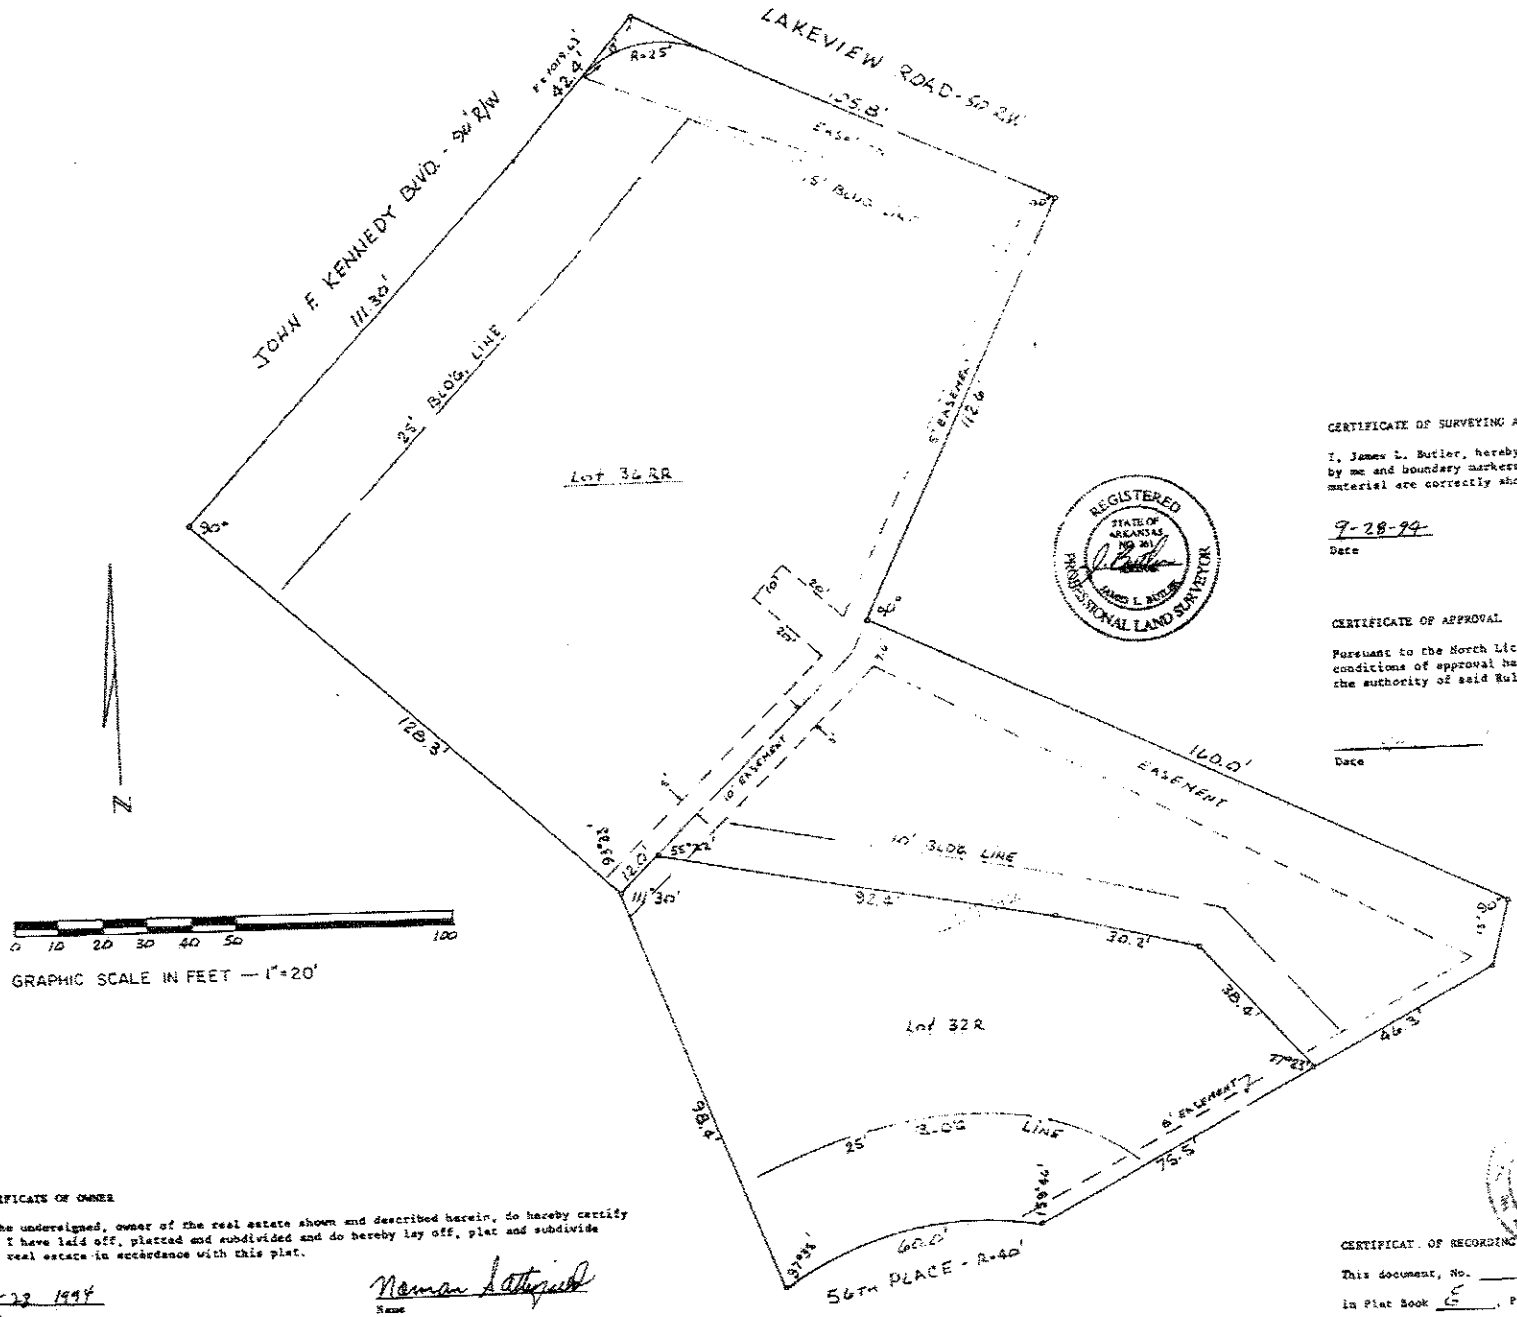

GRAPHIC SCALE IN FEET — 1"=20'

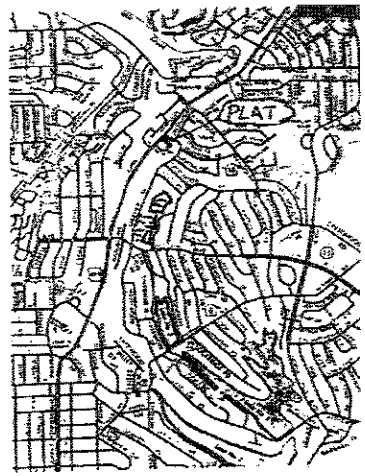

VICINITY MAP — 1"=2000'

CERTIFICATE OF SURVEYING ACCURACY

I, James L. Butler, hereby certify that this replat represents a boundary survey made by me and boundary markers shown hereon actually exist and their location, type and material are correctly shown.

9-28-94
Date

James L. Butler, Reg. Land Surveyor, Ark. #261

REGISTERED PROFESSIONAL LAND SURVEYOR — STATE OF ARKANSAS — JAMES L. BUTLER

CERTIFICATE OF APPROVAL

Pursuant to the North Little Rock Subdivision Rules and Regulations and all of the conditions of approval having been completed, this document is hereby executed under the authority of said Rules and Regulations.

Date

North Little Rock Planning Director

LOTS 32R & 36RR, BLOCK 200

PARK HILL ADDITION TO NORTH LITTLE ROCK

BEING A REPLAT OF LOTS 32 & 36R, BLOCK 20
PARK HILL ADDITION TO NORTH LITTLE ROCK
PULASKI COUNTY, ARKANSAS

CERTIFICATE OF OWNER

I, the undersigned, owner of the real estate shown and described herein, do hereby certify that I have laid off, platted and subdivided and do hereby lay off, plat and subdivide said real estate in accordance with this plat.

9-28 1994
Date

Norman Lottinville
Name

5618 22ND NLR Ark 72116
Address

84-64814 BK 1548
Source of Title Pg 431

CERTIFICATE OF RECORDING

This document, No. 95: 3724, filed for record on 1-19, 1995

in Plat Book E, Page 231

Clerk

95: 3724

95: 3724

E-231