
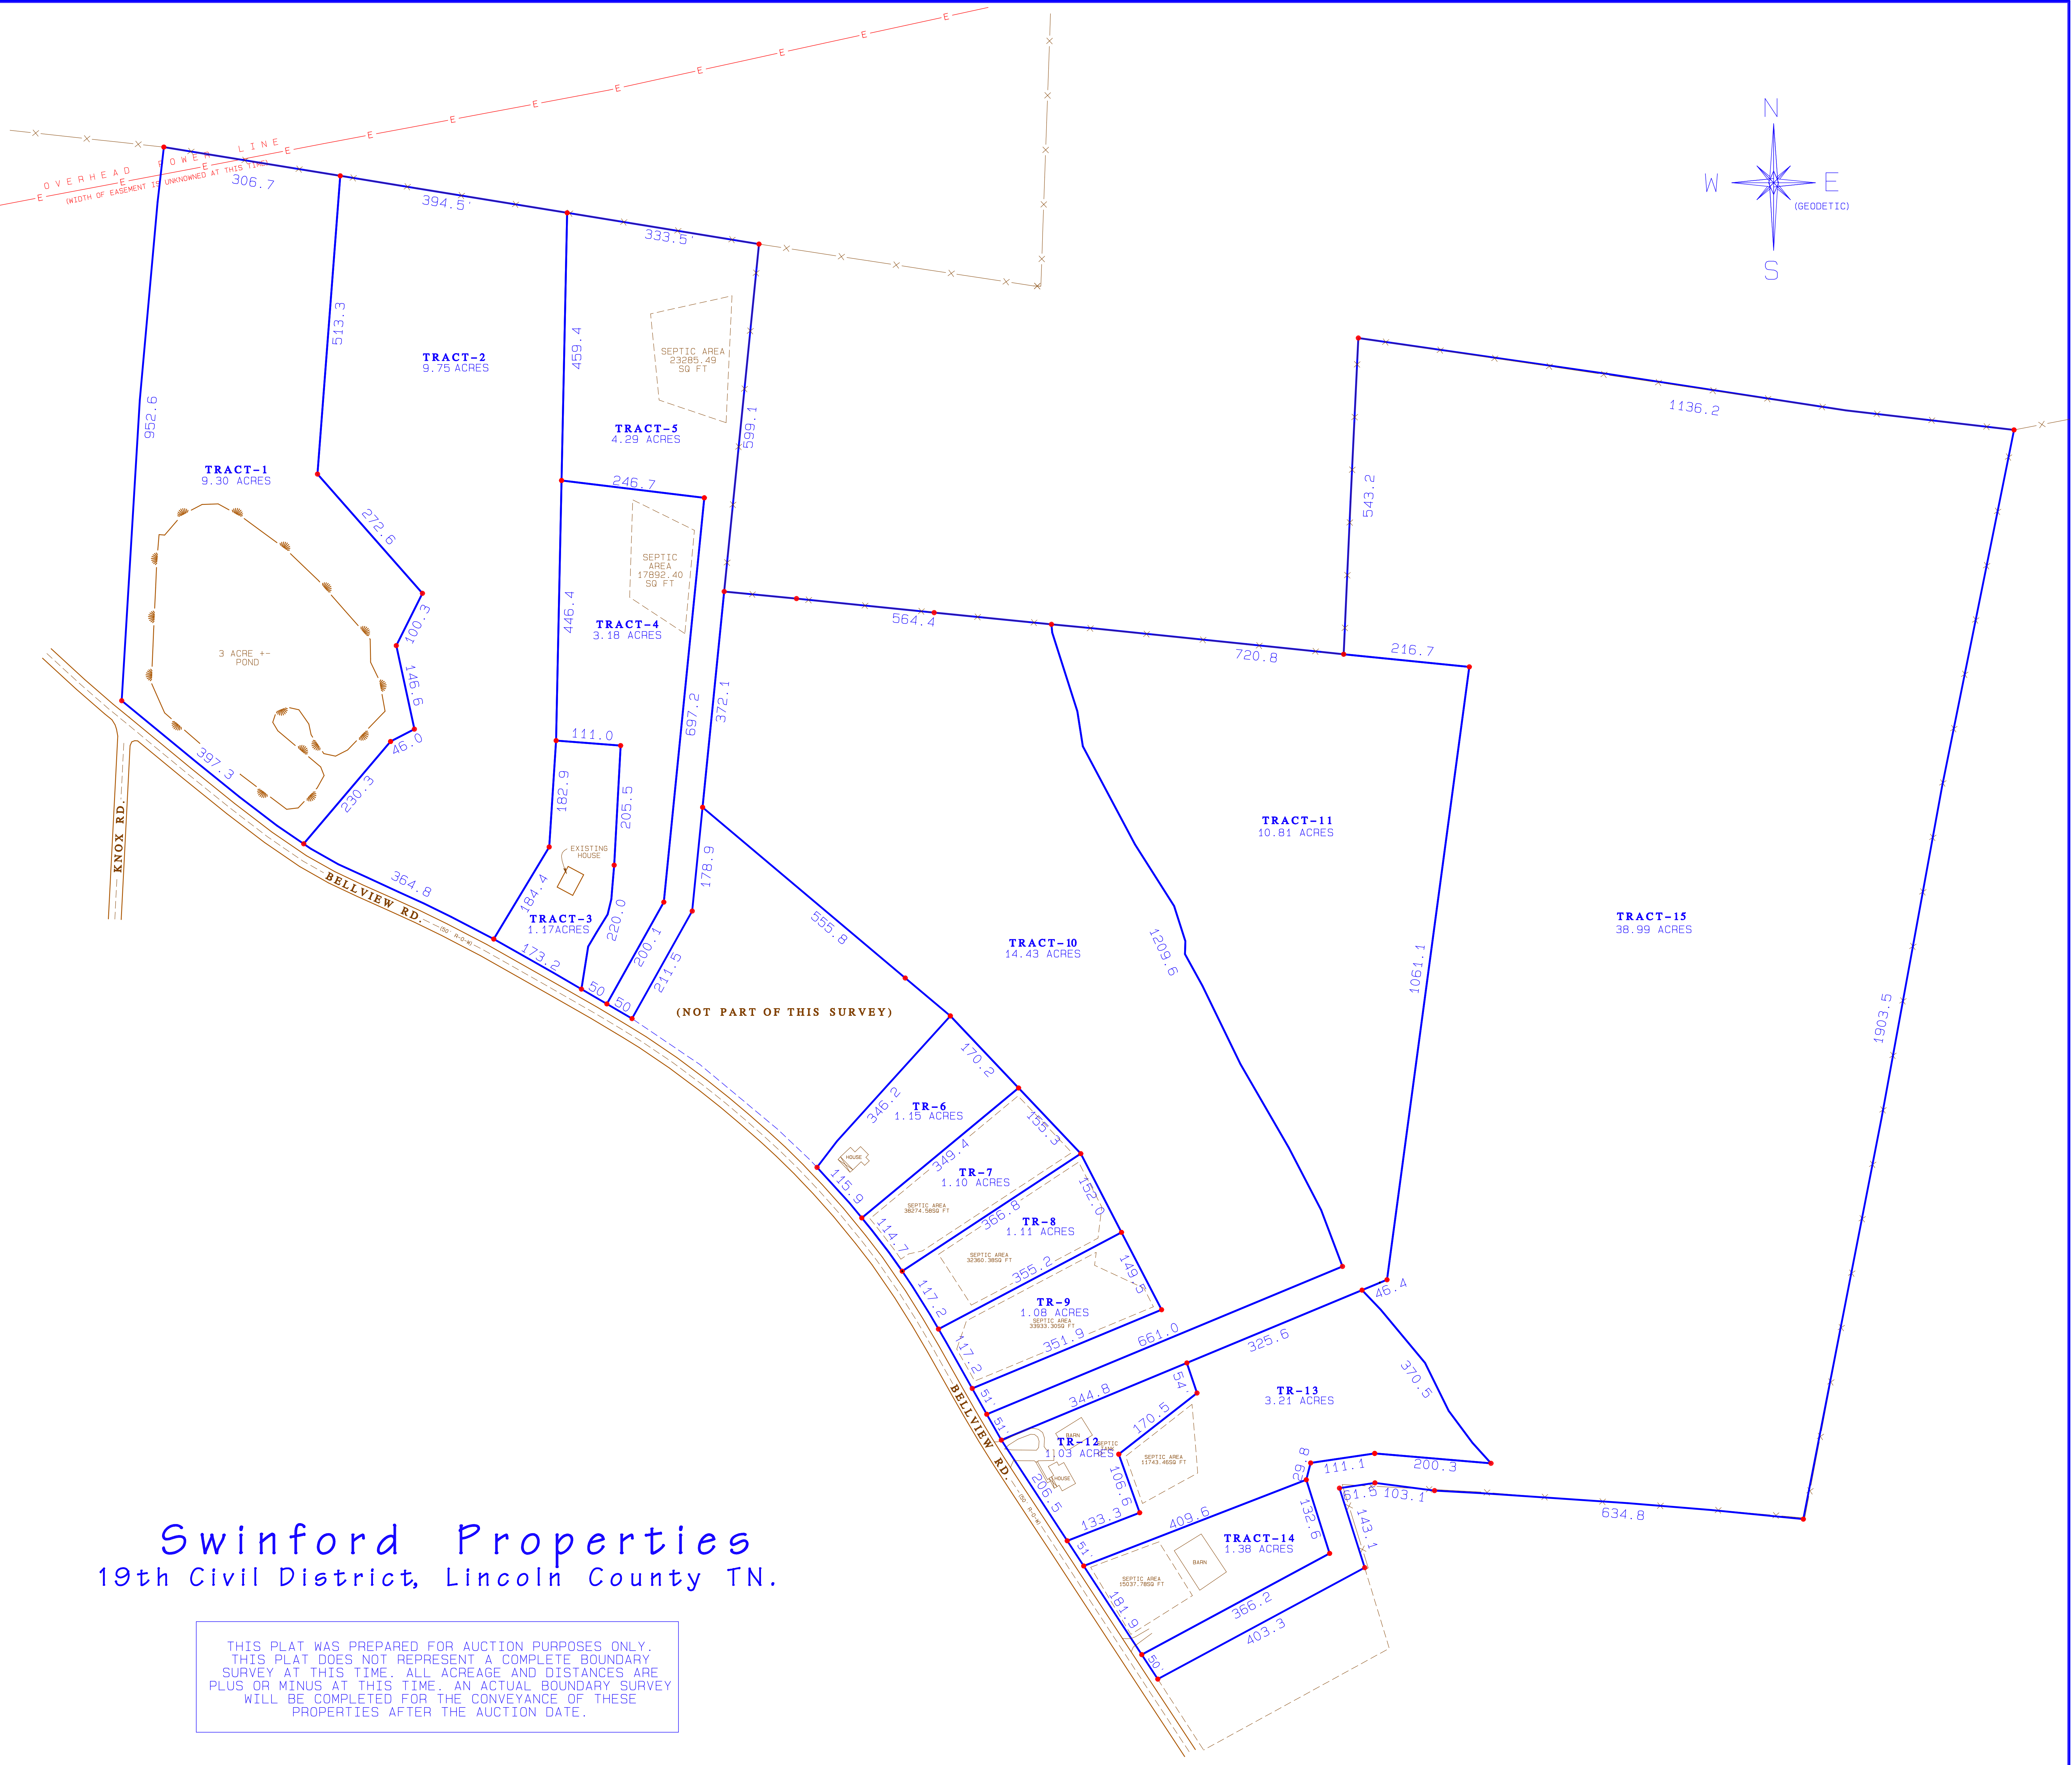


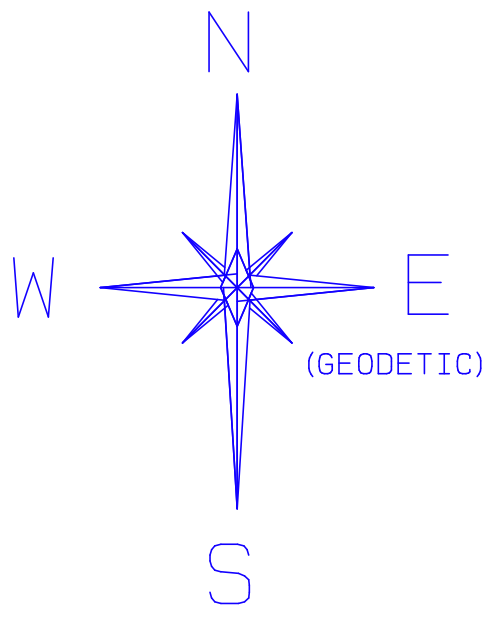

Swinford Properties

19th Civil District, Lincoln County TN.

THIS PLAT WAS PREPARED FOR AUCTION PURPOSES ONLY.
THIS PLAT DOES NOT REPRESENT A COMPLETE BOUNDARY
SURVEY AT THIS TIME. ALL ACREAGE AND DISTANCES ARE
PLUS OR MINUS AT THIS TIME. AN ACTUAL BOUNDARY SURVEY
WILL BE COMPLETED FOR THE CONVEYANCE OF THESE
PROPERTIES AFTER THE AUCTION DATE.

AUCTION PLAT JEFF, TONY AND SCOTT SWINFORD PROPERTIES 19TH CIVIL DISTRICT, LINCOLN COUNTY TN. TAX MAP 125, PARCELS 56.01, 56.06 & 57.00.		FLD. WRK. 7-17-24 REVISED: X-XX-XX SCALE: 1"=100'
PHILLIPS LAND SURVEYING 28 OLD LINCOLN RD. FAYETTEVILLE TN. 37334 (931) 703-5698 JGPSURVEY@GMAIL.COM		FB. NO. ** PG. ** DRAWN BY: J.G.P. W.O. NO. 24-135